PLATE 3

PROJECT LAYOUT MAP

Notes:

54 ea. 10' x 40' spaces
12 ea. 10' x 30' spaces
5 ea. 10' x 20' accessible spaces

TOTAL-126 Parking Units

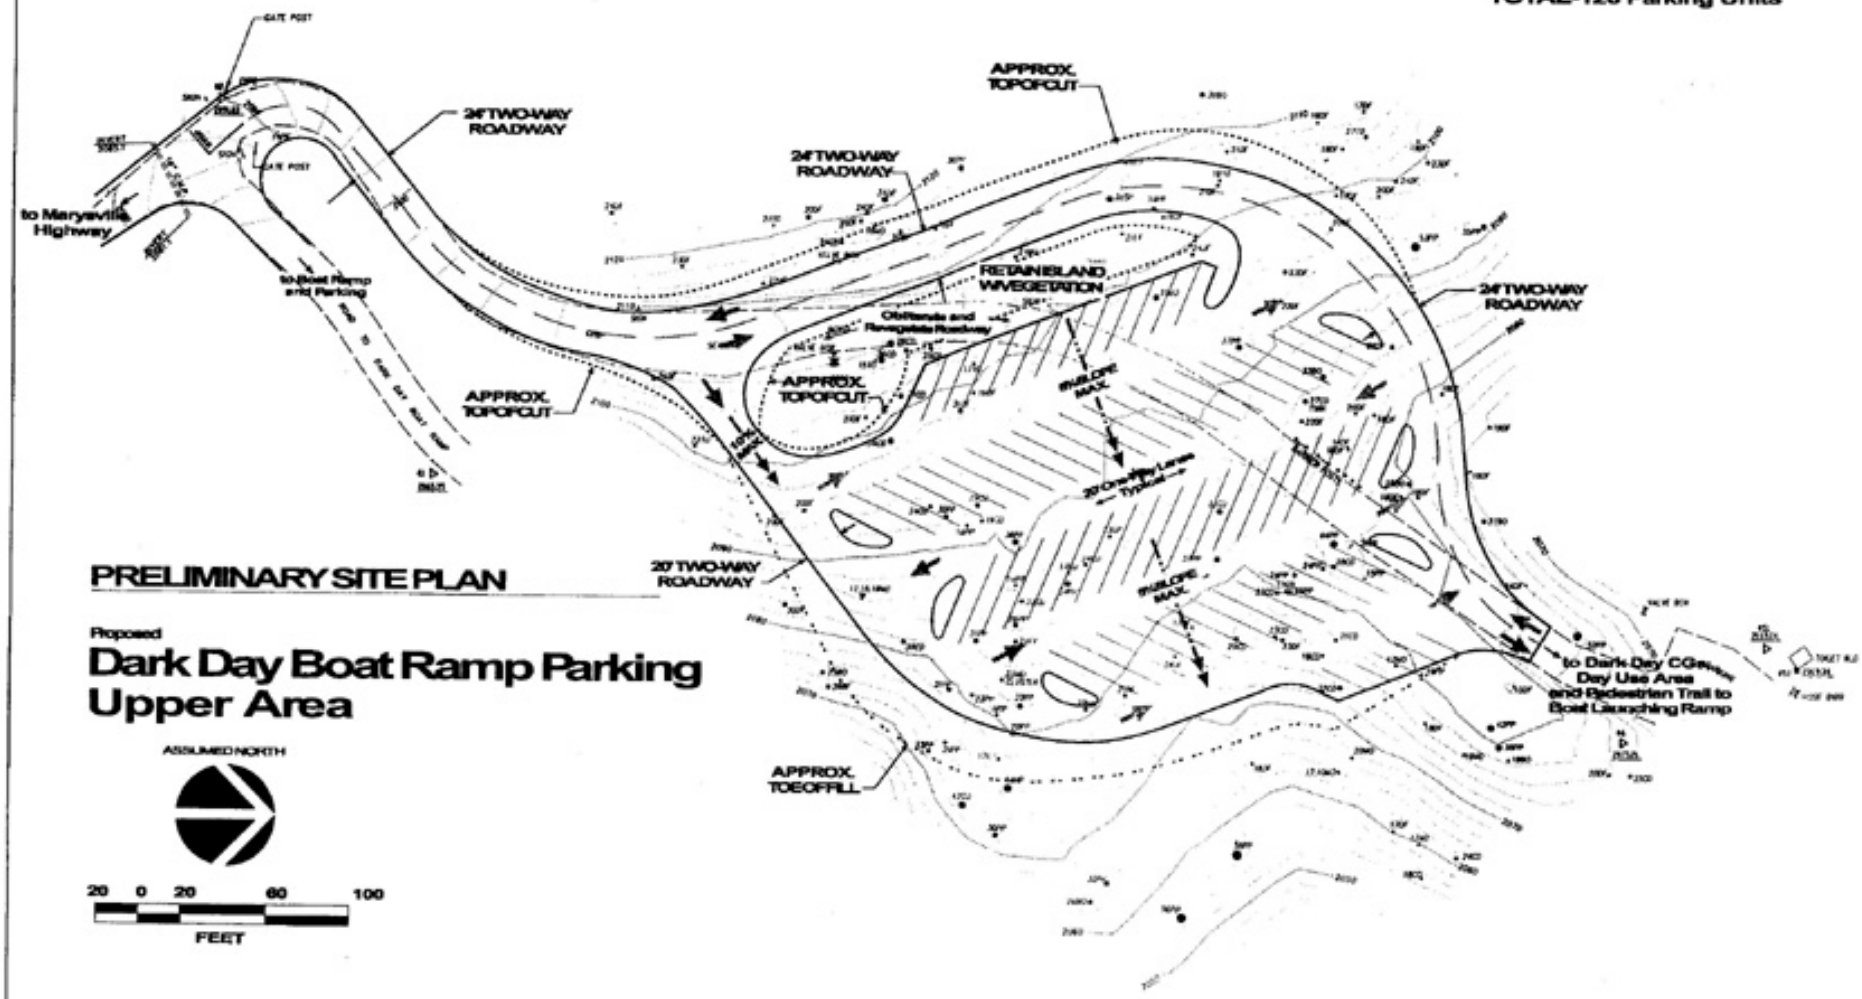

PRELIMINARY SITE PLAN

Proposed

Dark Day Boat Ramp Parking Upper Area

ASSUMED NORTH

20 0 20 60 100

FEET

W. DAVIS 19 MAY 1999